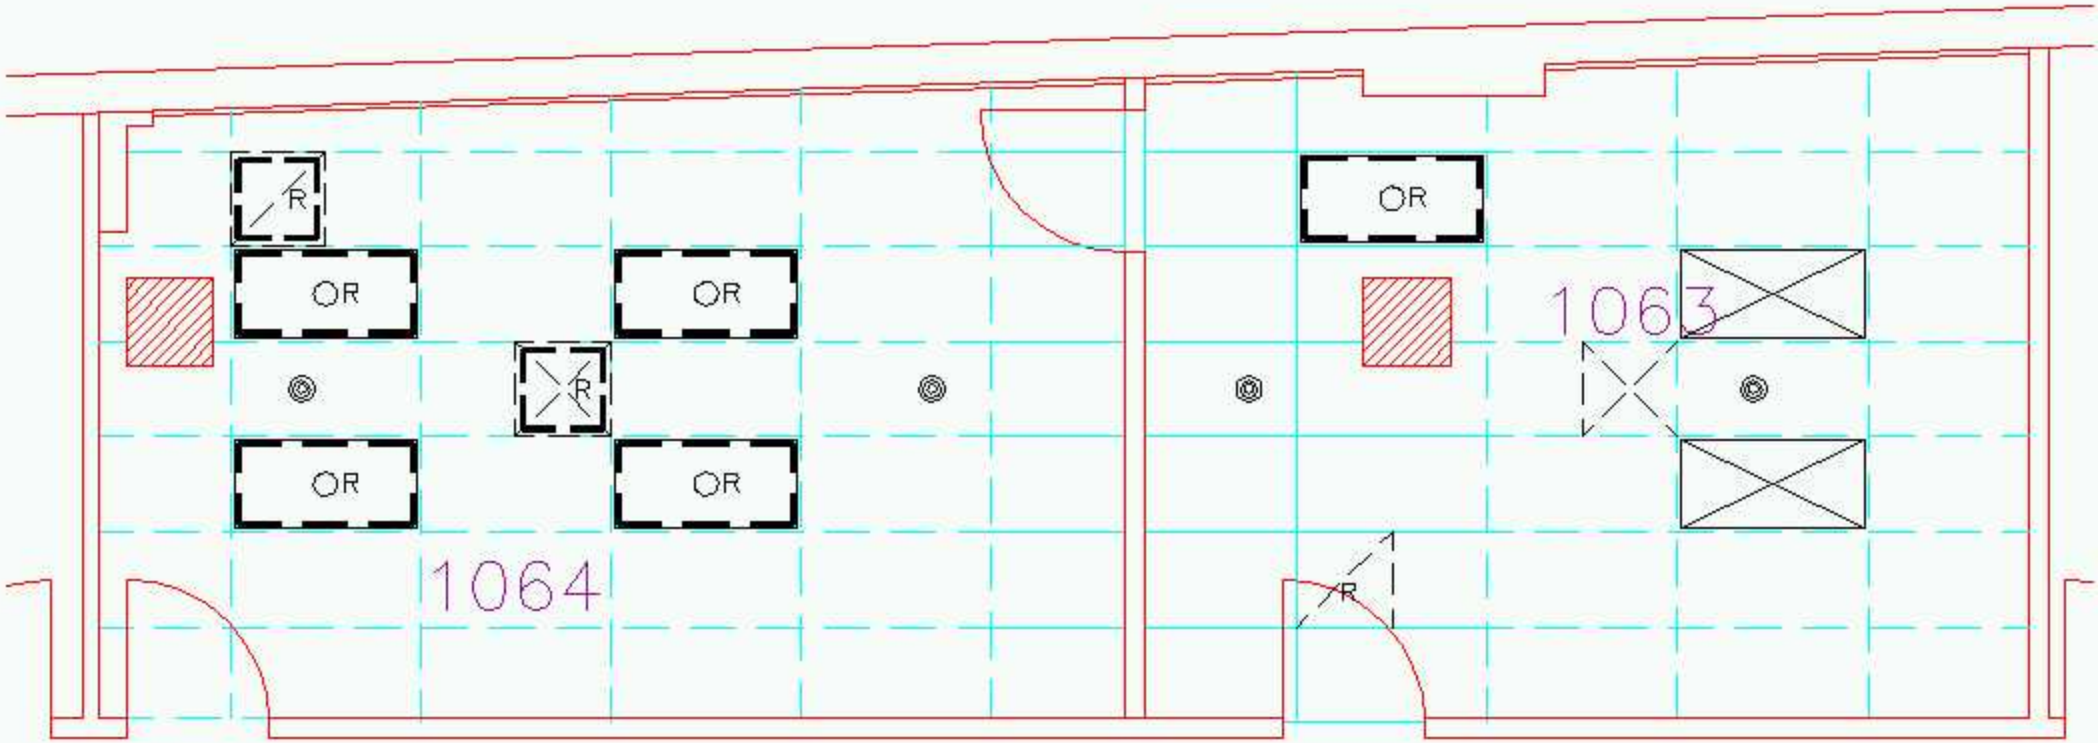

2
D-1

AREA "A1" CEILING PLAN – DEMOLITION

1/4"=1'-0"