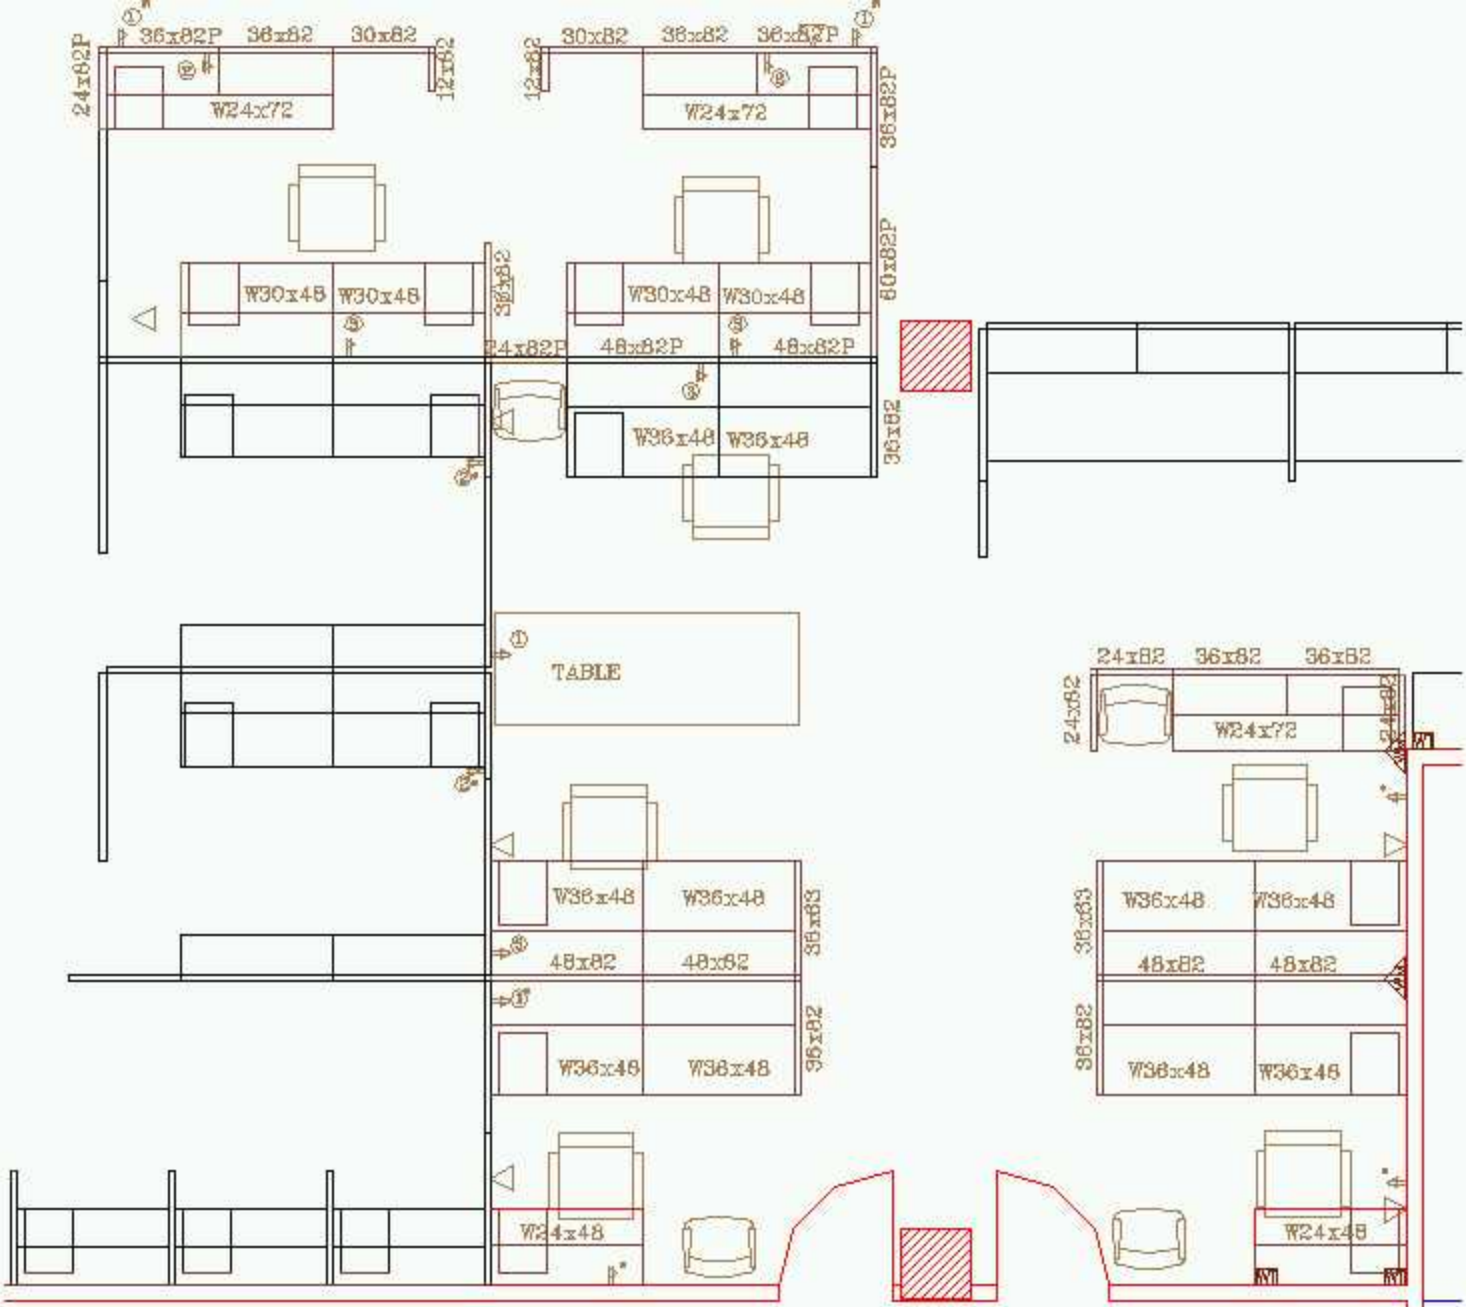

LEGEND

EXISTING OUTLET TO REMAIN

NEW OUTLET

EXISTING OUTLET TO BE RELOCATED

CIRCUIT OUTLET IS TO BE ON

PROPOSED

SCALE: 1/4" = 1'-0"