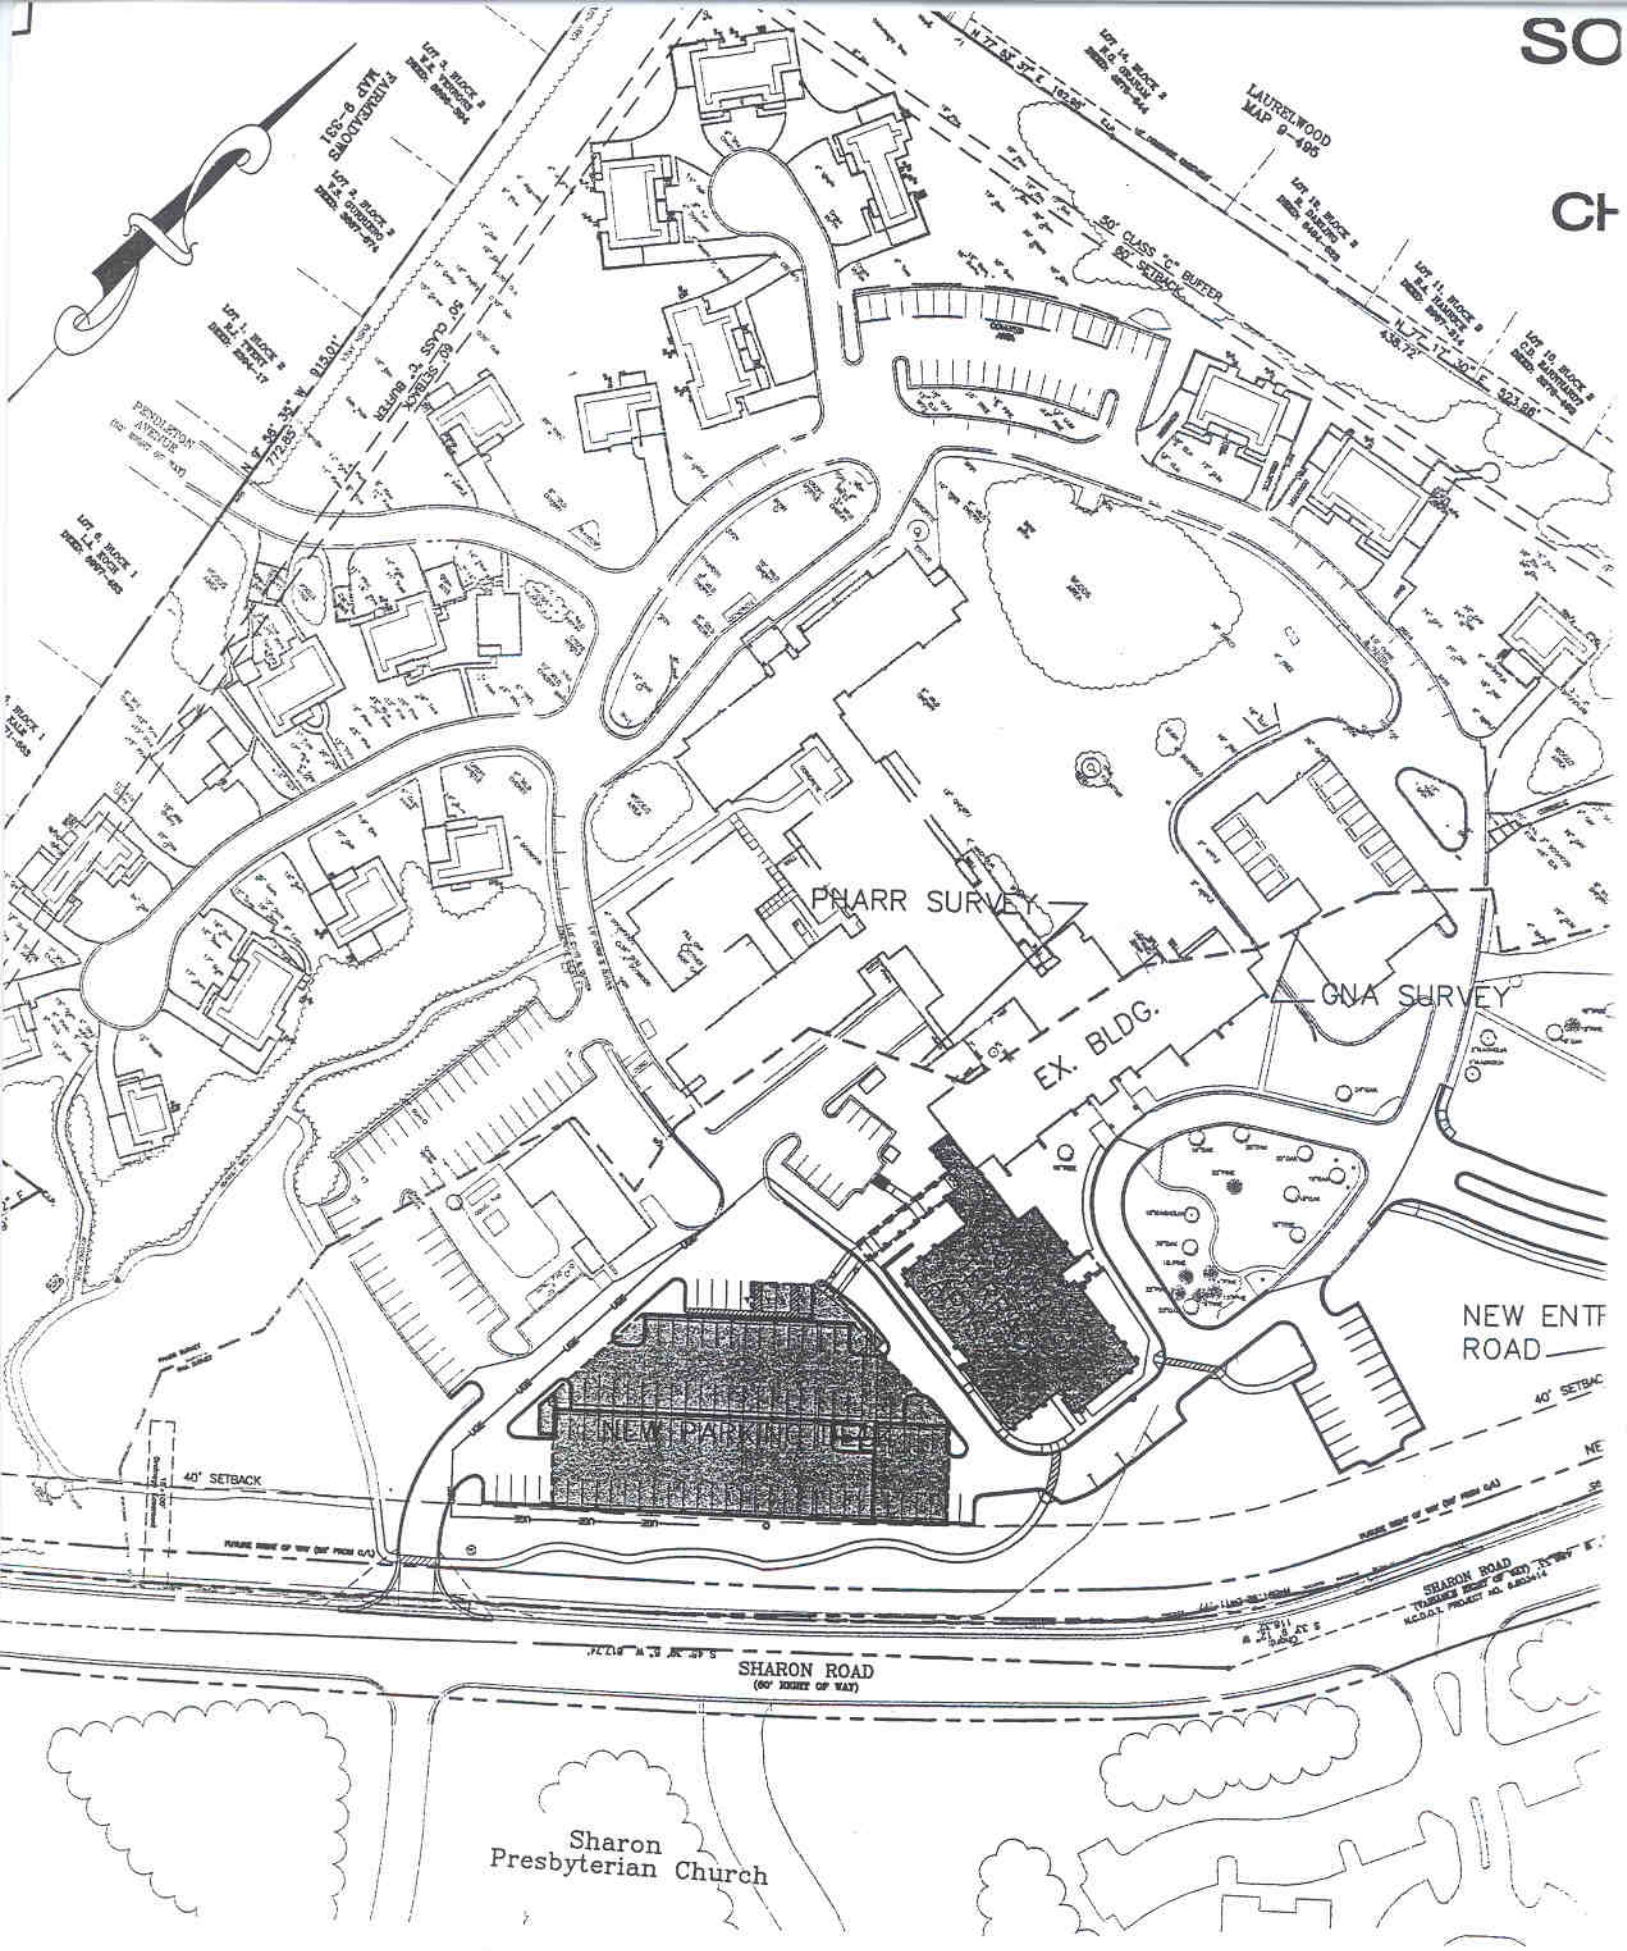

SO

CH

OPMENT MAP

SCALE: 1"= 60'